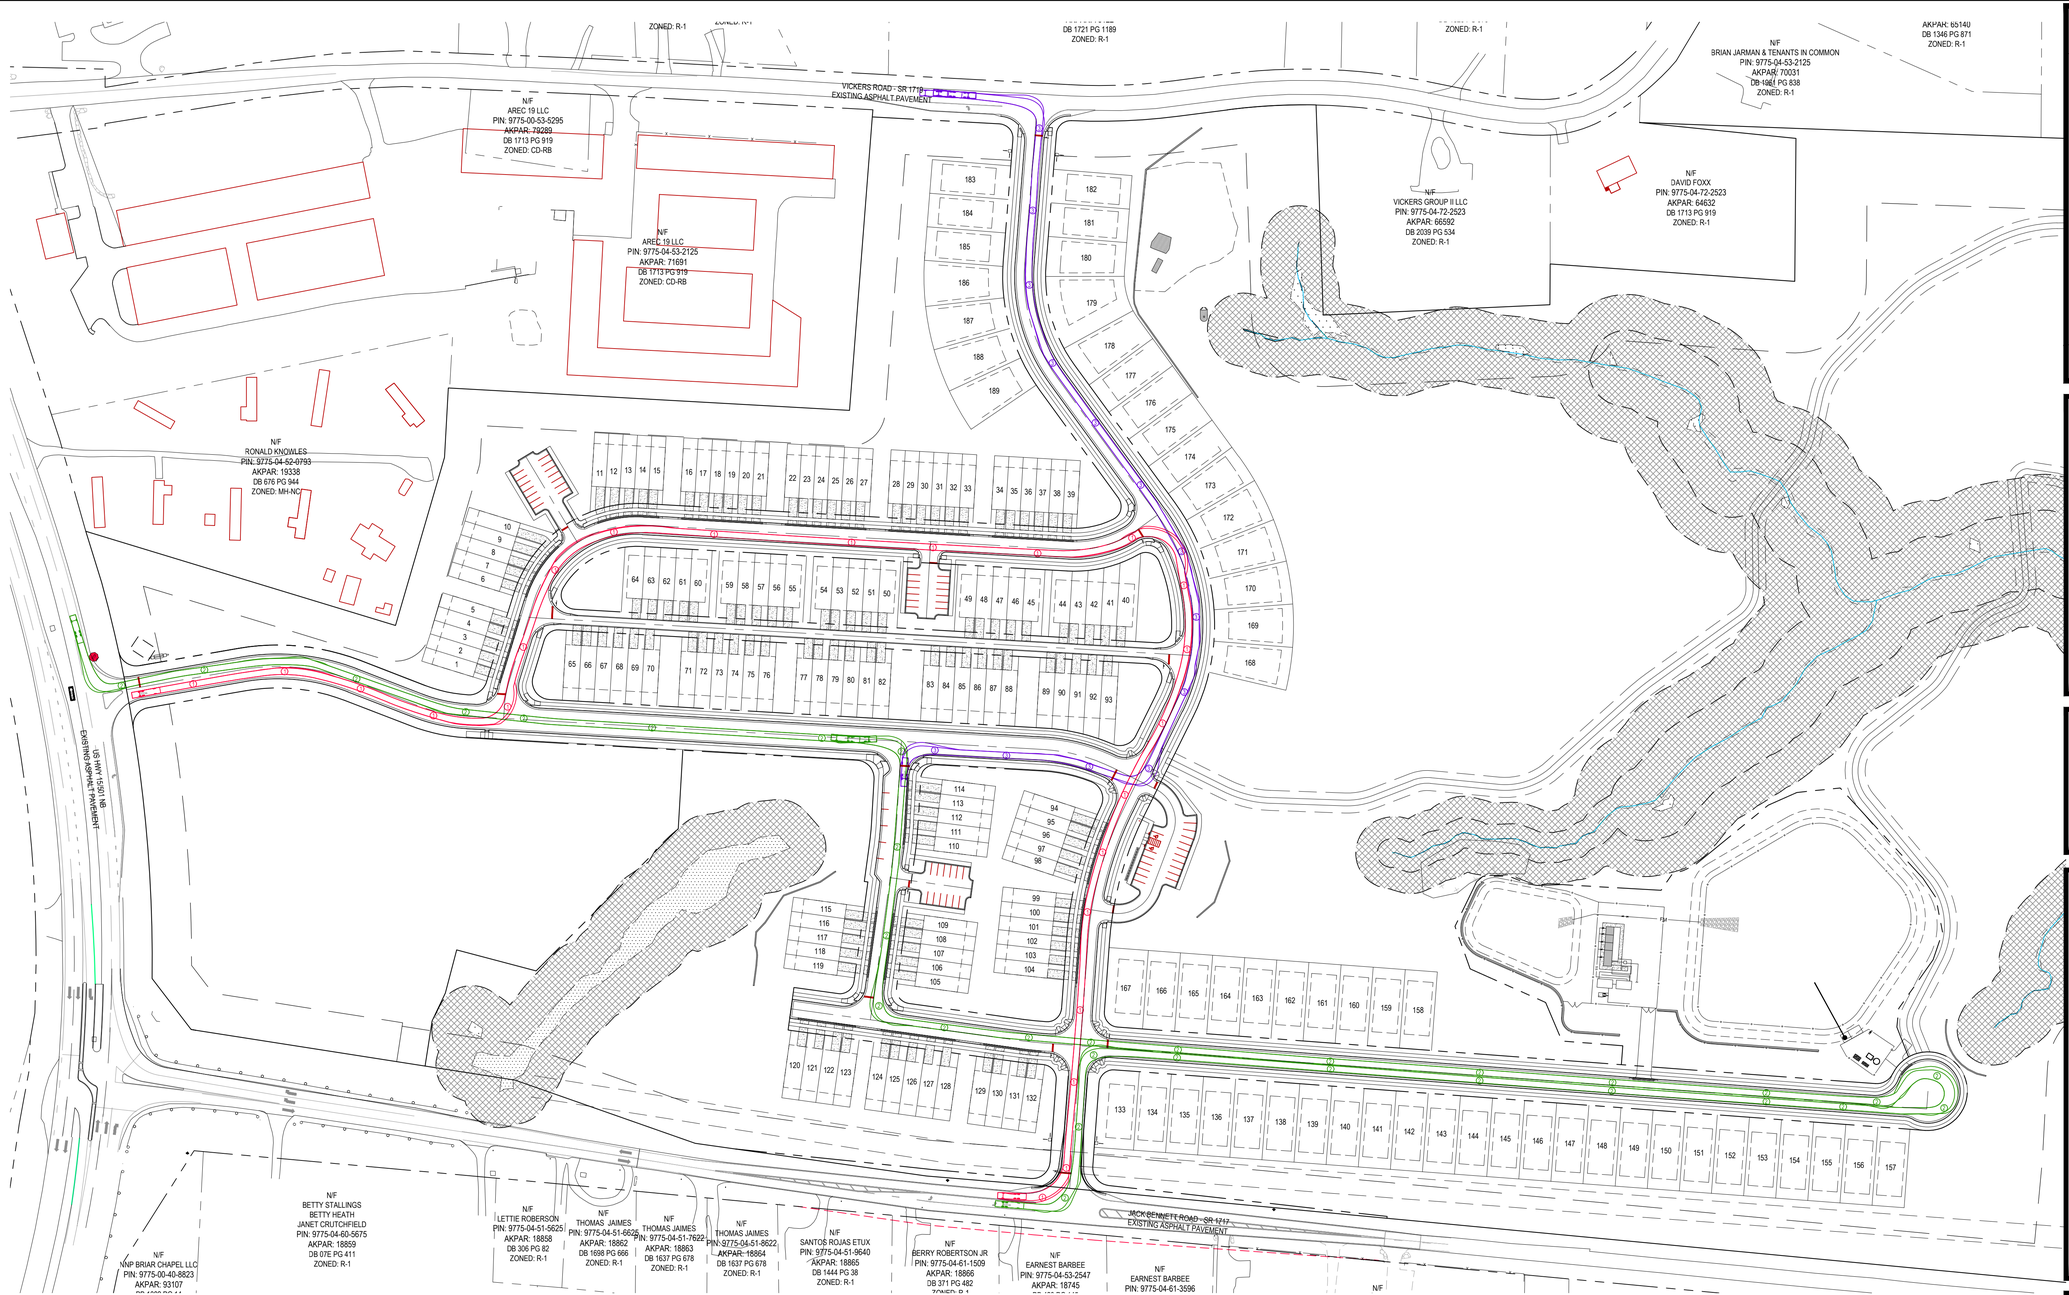

E-ONE HP100 Aerial	
Overall Length	40.000ft
Overall Width	8.333ft
Overall Body Height	11.000ft
Min Body Ground Clearance	1.393ft
Track Width	8.333ft
Lock-to-lock time	6.00s
Max Wheel Angle	45.00°

NORTH

100' 0 100' 200'

SCALE: 1" = 100'

NO.	REVISIONS	DATE

CE GROUP

301 GLENWOOD AVE. 220
RALEIGH, NC 27603
PHONE: 919-367-8790
FAX: 919-322-0032

www.cegroupinc.com

License # C-1739

NORTH CAROLINA PROFESSIONAL ENGINEER SEAL 0890 AUSTIN J. FLEMING

EXHIBIT
VICKERS VILLAGE COMPACT COMMUNITY FIRE TRUCK ROUTE
CHATHAM COUNTY, NORTH CAROLINA

Date:	1/21/2025
Scale:	NOT1" = 100'ED
Drawn:	RJH
Checked:	AJF
Project No.	127-289
Computer Dwg. Name	127-289 fire route exhibit

Sheet No:

EXHIBIT

Of____