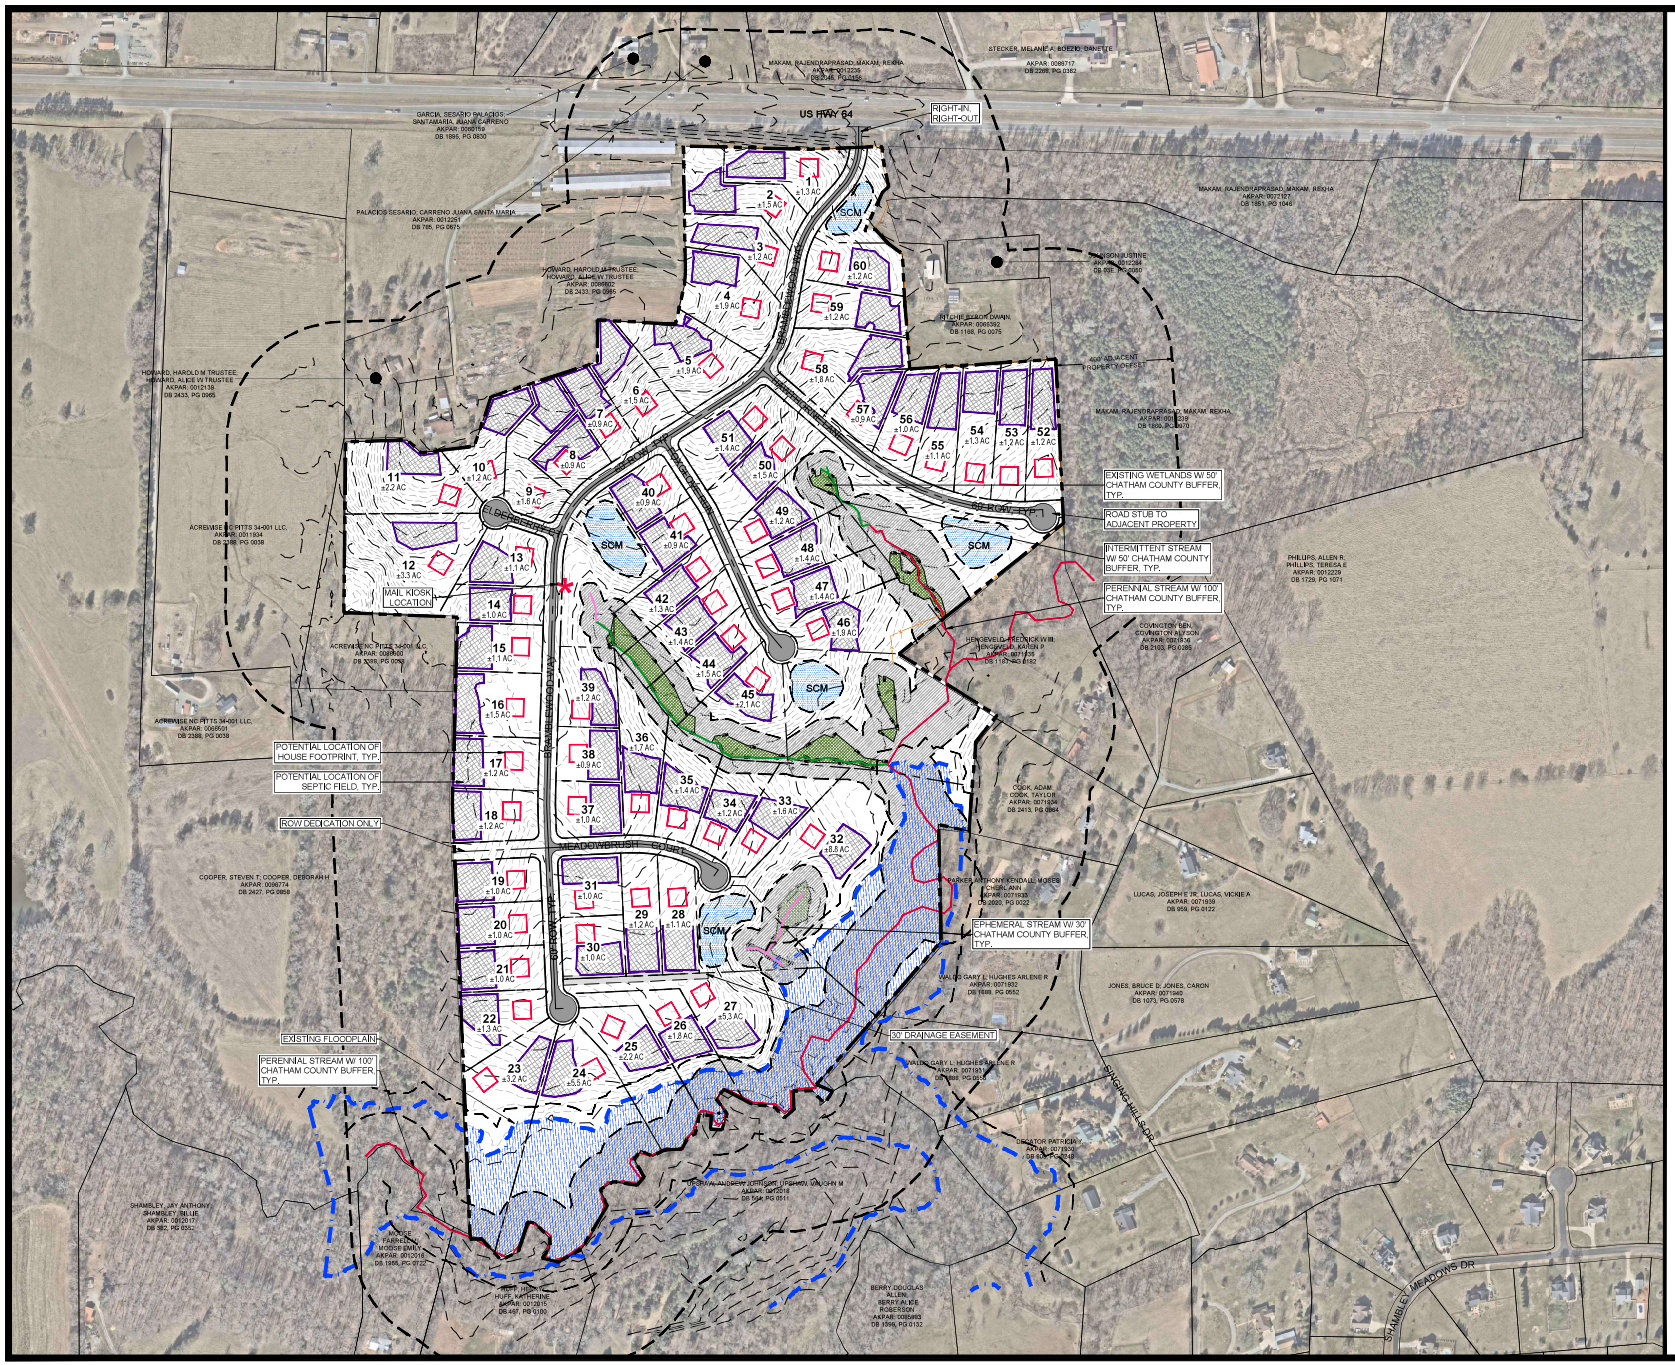

BRAMBLEWOOD SUBDIVISION FIRST PLAT

CHATHAM COUNTY, NC
DECEMBER 19, 2025

SITE DATA

TOTAL PROJECT AREA=	±123.74 AC
AKPAR=	82230, 96352
EXISTING ZONING=	R1 (CHATHAM COUNTY)
SINGLE-FAMILY UNIT TOTALS=	±60
LF OF ROADS=	±6,596 LF (60' ROW)

NOTES:
- WATER PROVIDED BY TRI-RIVER WATER.
- ALL LOTS TO HAVE INDIVIDUAL SEPTIC SYSTEMS.

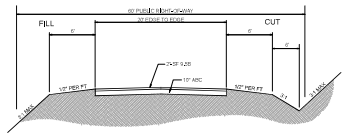

TYPICAL 60' PUBLIC ROW SECTION
NOT TO SCALE

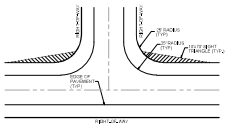

TYPICAL INTERSECTION DETAIL
NOT TO SCALE

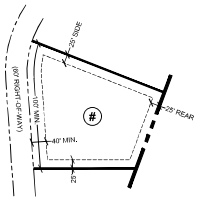

TYPICAL SINGLE-FAMILY DIMENSIONS
NOT TO SCALE

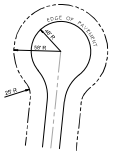

TYPICAL CUL-DE-SAC DIMENSIONS
NOT TO SCALE

NORTH

200' 0 200' 400'

SCALE: 1" = 200'

Project #: 223-001

PRELIMINARY DESIGN
NOT RELEASED FOR CONSTRUCTION

NORTH CAROLINA PROFESSIONAL ENGINEER SEAL 19894 PRELIMINARY NOT FOR CONSTRUCTION PURPOSES JAMES P. ASHNESS

LJA
ENGINEERING
LANDSCAPE ARCHITECTURE
SURVEYING

301 GLENWOOD AVE. 220
RALEIGH, NC 27603
PHONE: 919-367-8790

www.lja.com

License # F-1535
License # C-689